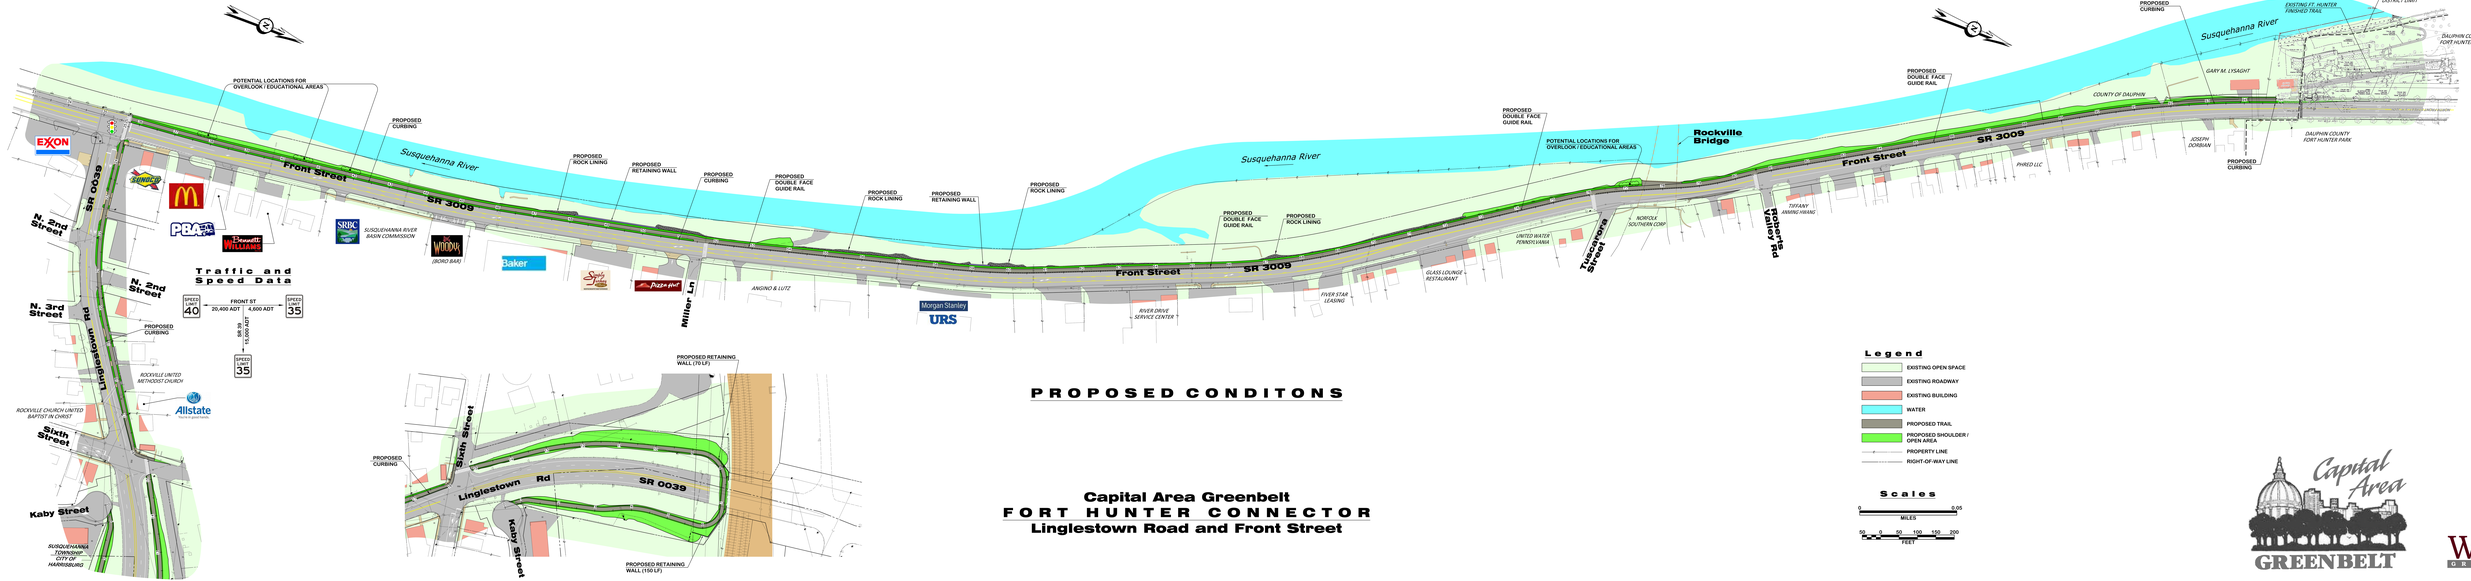

PROPOSED CONDITONS

Capital Area Greenbelt
FORT HUNTER CONNECTOR
Linglestown Road and Front Street

Legend

- EXISTING OPEN SPACE
- EXISTING ROADWAY
- EXISTING BUILDING
- WATER
- PROPOSED TRAIL
- PROPOSED SHOULDER / OPEN AREA
- PROPERTY LINE
- RIGHT-OF-WAY LINE

Scales

0 — 0.05 MILES

50 — 0 — 50 — 100 — 150 — 200 FEET

Capital Area GREENBELT

WC GROUP